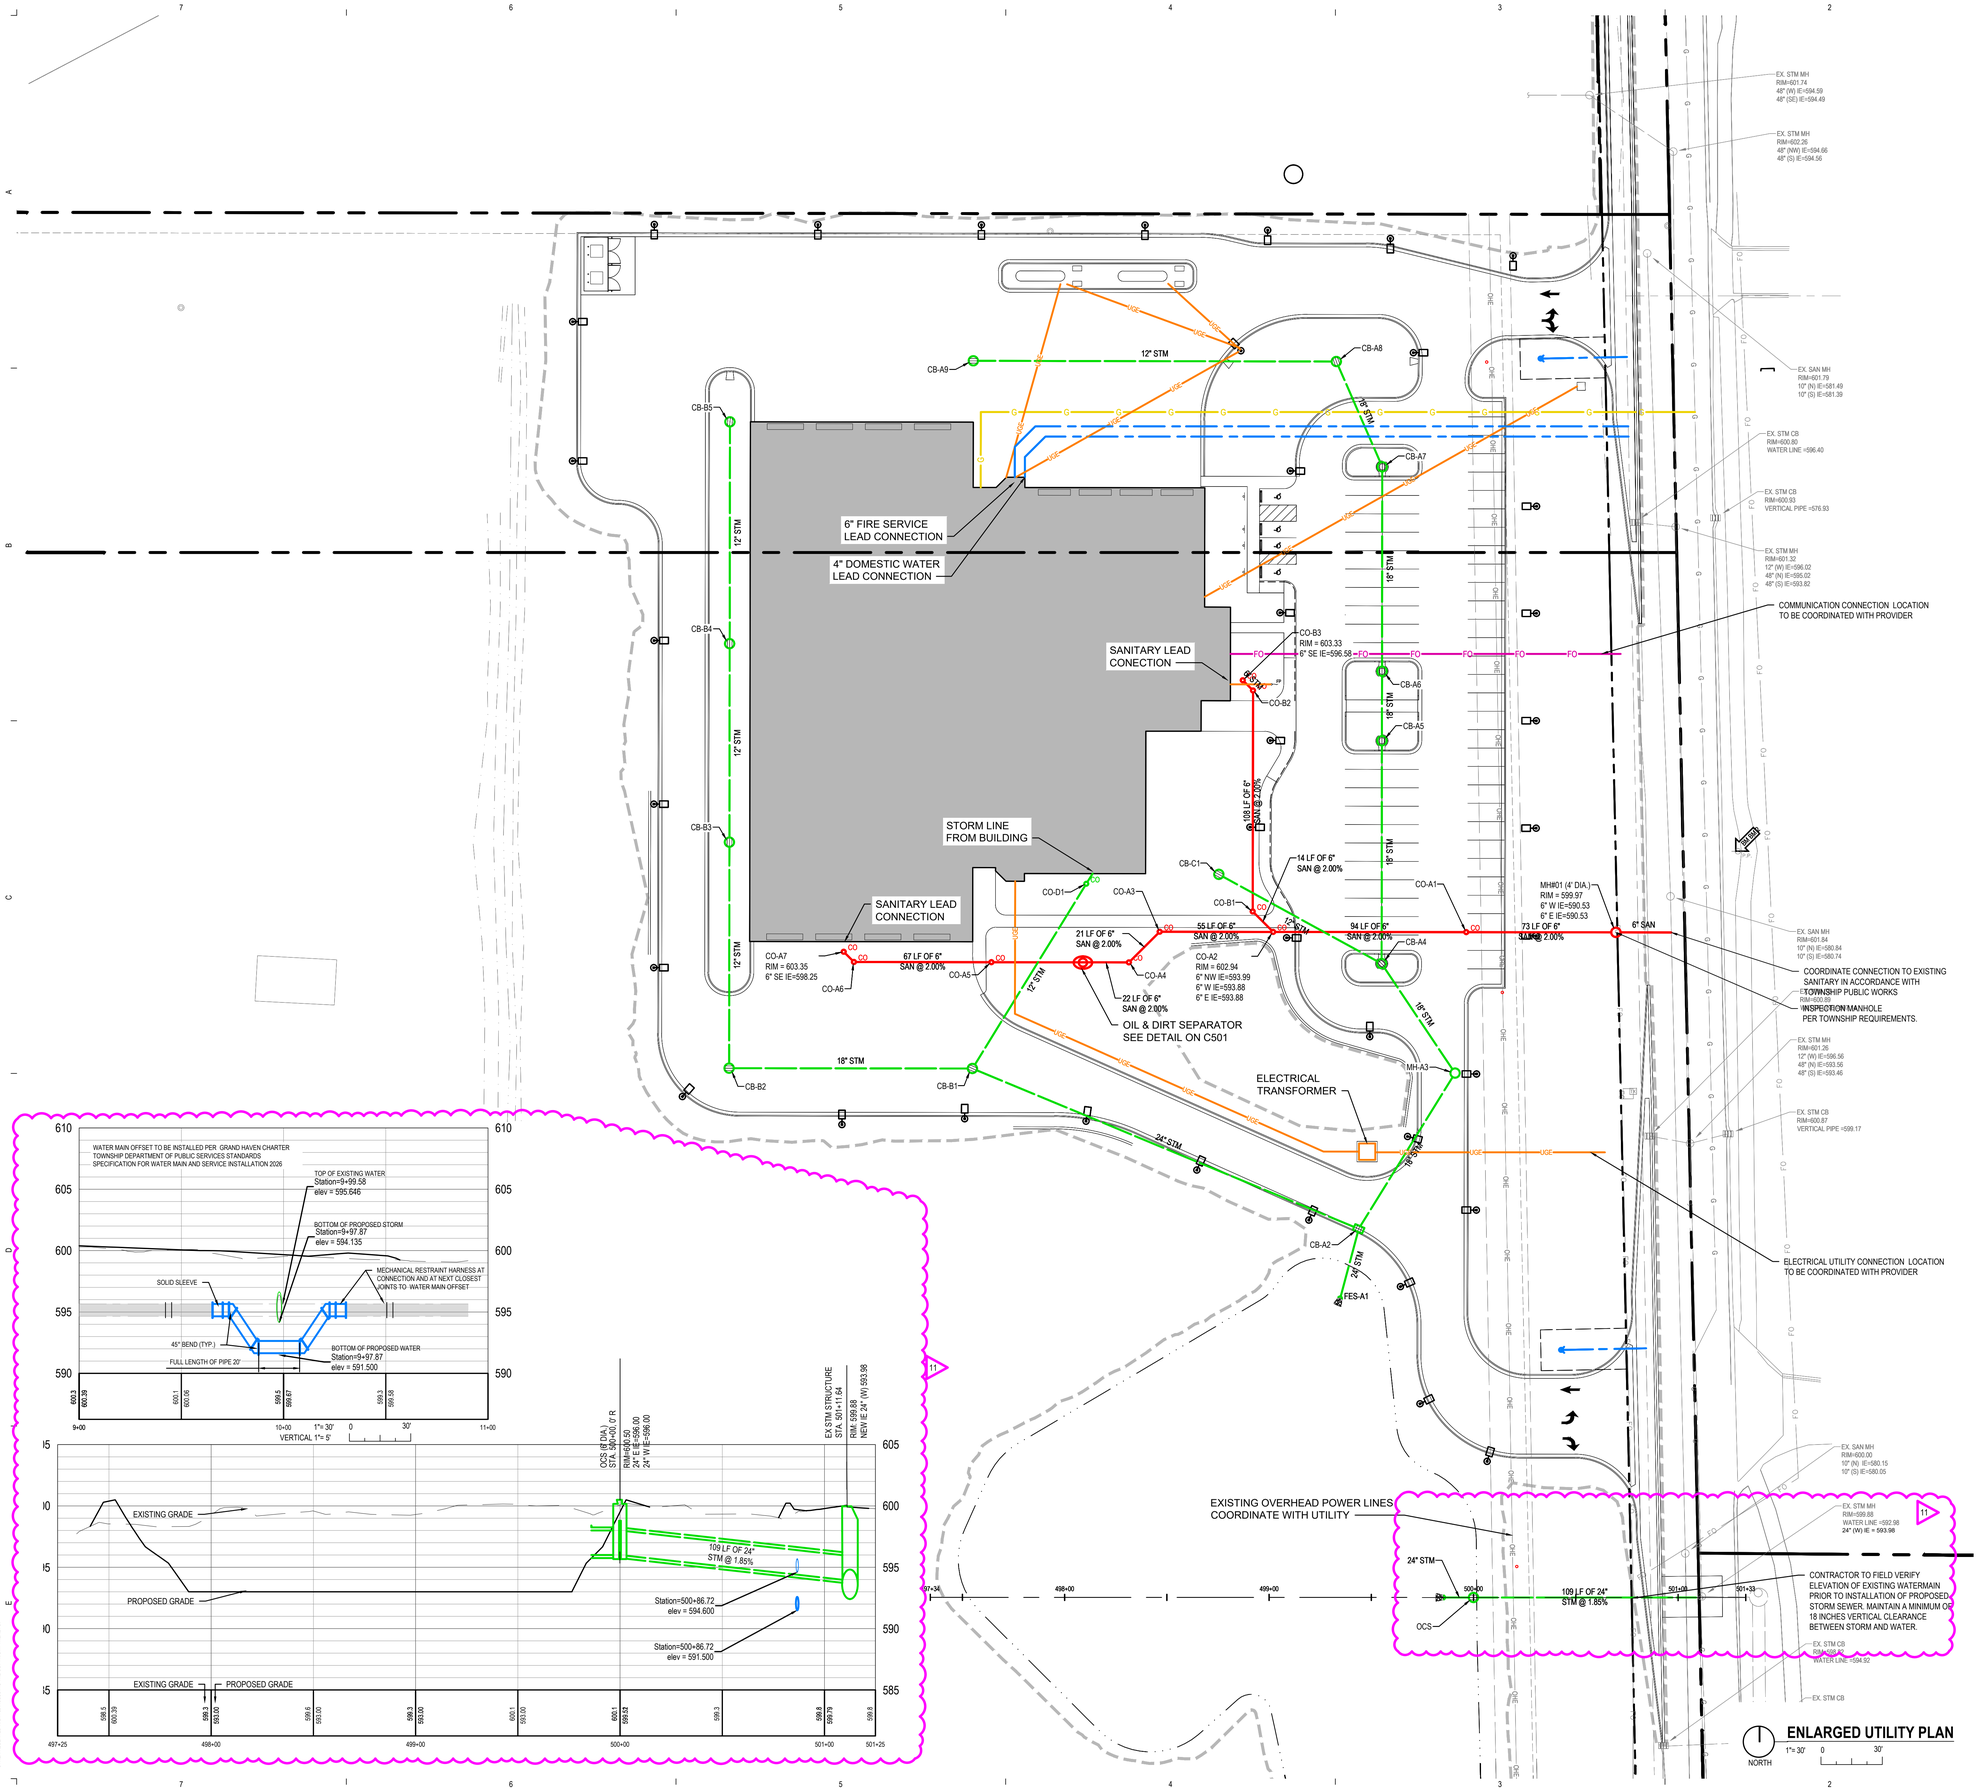


STRUCTURE DATA				
STRUCTURE	RIM	SIZE	INVERT	ELEVATION
CB-A2	601.00	48"	24" NW. 18" NE. 24" S.	596.25 596.25 596.25
CB-A4	601.73	48"	18" N. 18" SE. 12" NW.	596.74 596.74 597.74
CB-A5	601.73	48"	18" N. 18" S.	597.09 597.09
CB-A6	601.78	48"	18" N. 18" S.	597.20 597.20
CB-A7	601.78	48"	18" NW. 18" S.	597.52 597.52
CB-A8	602.21	48"	12" W. 18" SE.	597.70 597.70
CB-A9	602.56	48"	12" E.	598.27
CB-B1	602.23	48"	18" W. 24" SE. 12" NE.	596.90 596.90 596.90
CB-B2	602.13	48"	12" N. 18" E.	597.28 597.28
CB-B3	602.37	48"	12" N. 12" S.	597.63 597.63
CB-B4	602.37	48"	12" N. 12" S.	597.94 597.94
CB-B5	602.30	48"	12" S.	598.29
CB-C1	602.71	48"	12" SE	598.28
CO-D1	603.32	15"	12" NE. 12" SW.	598.41 598.41
FES-A1	598.33	???"	24" N.	596.00
MH-A3	602.87	48"	18" NW. 18" SW.	596.54 596.54
MH#120	598.33	???"	24" E.	596.00
OCS	600.50	72"	24" E. 24" W.	596.00 596.00

UTILITY LEGEND

- FIBER OPTIC
- UNDERGROUND ELECTRIC
- OVERHEAD ELECTRIC
- GAS LINE
- SANITARY SEWER
- SANITARY FORCEMAIN
- STORM SEWER
- UNDERDRAIN
- WATERMAIN
- SANITARY MANHOLE
- SANITARY CLEANOUT
- STORM MANHOLE
- CATCH BASIN
- FIRE HYDRANT

811 Know what's below. Call before you dig. www.CALL811.com

CALL 811 NOTE:

CONTRACTOR TO CONTACT 811 SERVICE AT LEAST 3 WORKING DAYS PRIOR TO CONSTRUCTION, TO CONFIRM LOCATION OF EXISTING UTILITIES. DIAL 811.

PROGRESSIVE COMPANIES
PROGRESSIVE AE, INC.
Charlotte, NC | Detroit, MI | Grand Rapids, MI
weareprogressive.com

HARBOR TRANSIT
NEW OPERATIONS CENTER

14623 172nd Ave, Grand Haven, MI 49417

ISSUANCE

	11/14/2025	BID AND PERMIT
4	03/19/2026	PERMIT REVIEW RESPONSE
6	05/27/2026	CCD 001
7	06/22/2026	CCD 002
8	06/29/2026	CCD 002 REVISED
9	08/19/2026	WATER MAIN OFFSET
11	8/26/2026	CCD 005

PROJECT NUMBER
70890004
PROJECT MANAGER
S. HORTON
PROFESSIONAL
R. LAPLACA
DRAWN BY
R. LAPLACA
CHECKED BY
J. ZUHL

ENLARGED UTILITY PLAN
C402

8/26/2026 4:20:04 PM Robert LaPlaca
P:\70890004\03 IMPACT BMI\10 - CAD\ ENLARGED UTILITY PLAN.dwg #plotca
THIS DOCUMENT AND EVERY PART THEREOF PROGRESSIVE AE, INC. AS A MATTER OF SERVICE, HAS PROVIDED ARCHITECTURE, ENGINEERING, AND/OR OTHER PROFESSIONAL SERVICES FOR USE SOLELY WITH RESPECT TO THE PROJECT AND, UNLESS OTHERWISE PROVIDED, PROGRESSIVE AE, INC. AS THE AUTHOR OF THIS DOCUMENT HAS COMMON LAW, STATUTORY AND OTHER RESERVED RIGHTS, INCLUDING THE COPYRIGHT THEREIN.